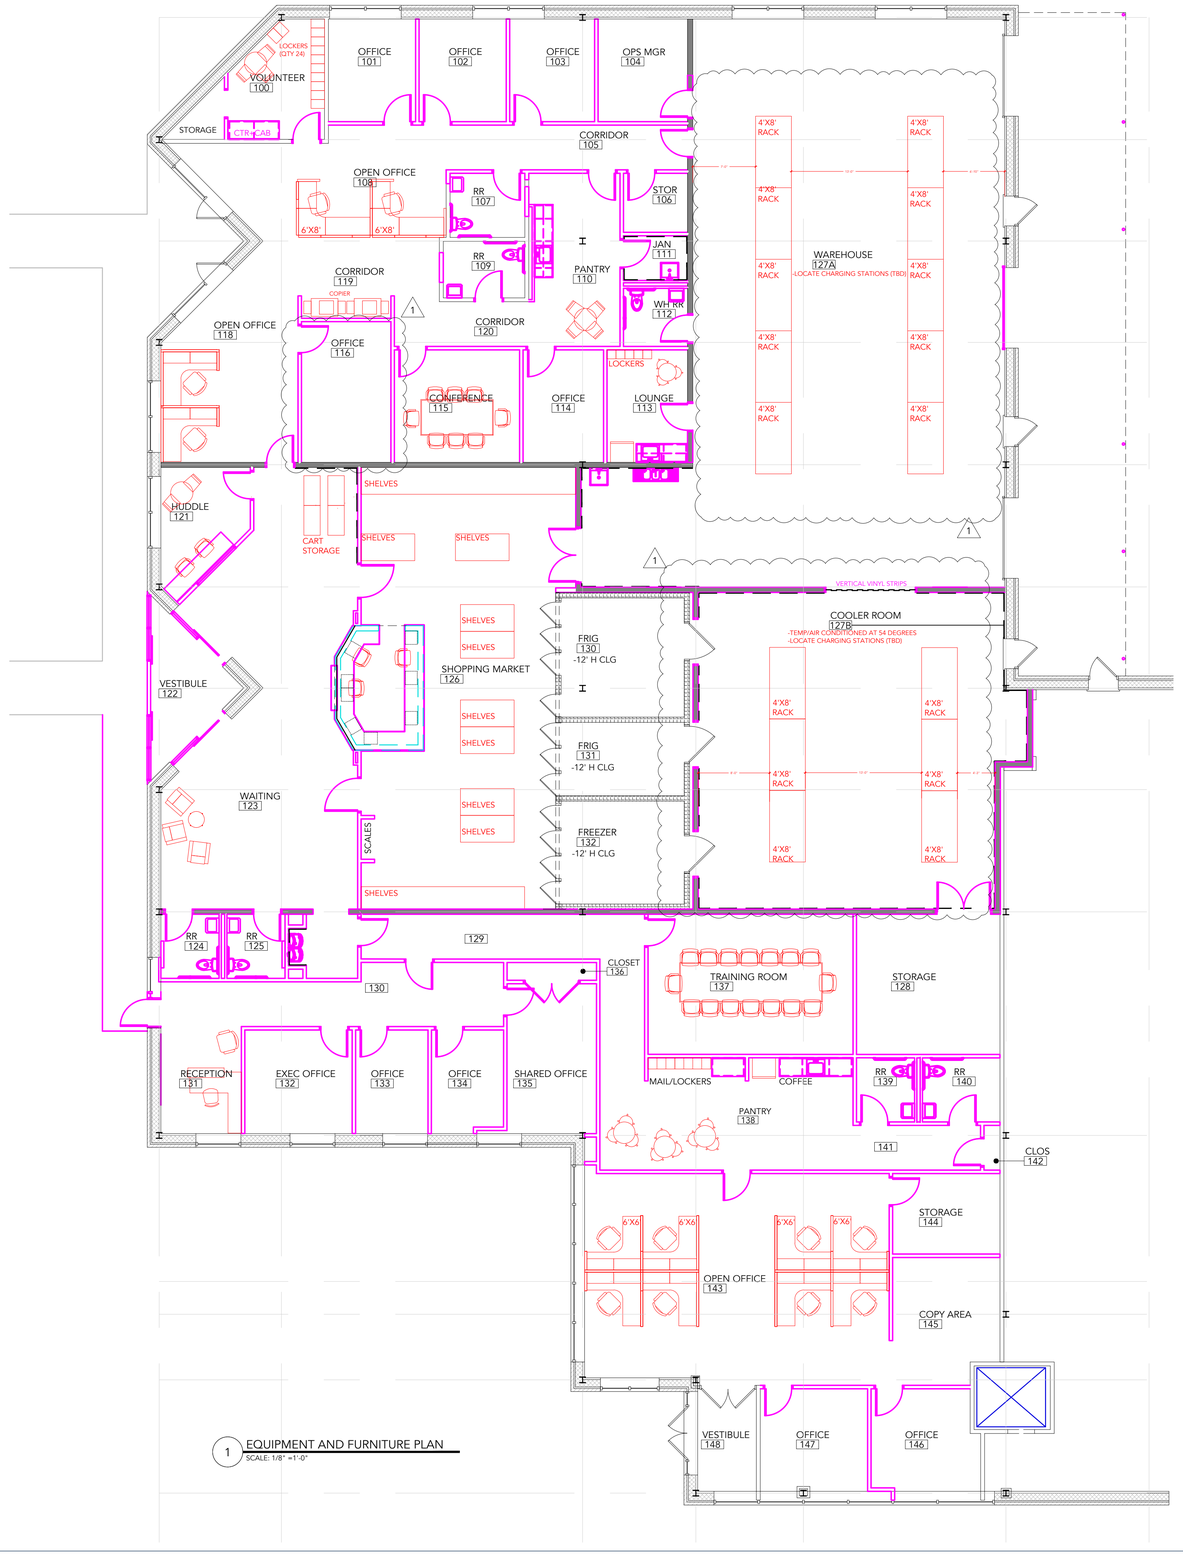

1 EQUIPMENT AND FURNITURE PLAN
SCALE: 1/8" =1'-0"

merritt
CONSTRUCTION SERVICES
2066 LORD BALTIMORE DRIVE BALTIMORE, MD 21244
PHONE 410-298-2800 FAX: 410-298-2844 www.MerrittProperties.com

LOUDON HUNGER RELIEF

LOUDOUN HUNGER RELIEF
750 MILLER DR SE,
LEESBURG, VA 20175

DATE BID -

REV	DATE	DESCRIPTION	INI
	11.10.22	ISSUE FOR PERMIT	
1	2.28.23	VARIES SEE PLAN	

PROJECT NO:
750 MILLER DRIVE

DRAWN BY:
XX

SCALE:
1/8" = 1'-0"

COMMONWEALTH OF VIRGINIA
NICOLE B BROOKS
0401018341
ARCHITECT

PROFESSIONAL CERTIFICATION:
I certify that these documents were prepared or approved by me, and that I am a duly licensed architect under the laws of the Commonwealth of Virginia.
Nicole E Brooks, License # 0401018341. Exp. Date: 11/30/2024

TITLE:
EQUIPMENT / FURNITURE PLAN

A1.5